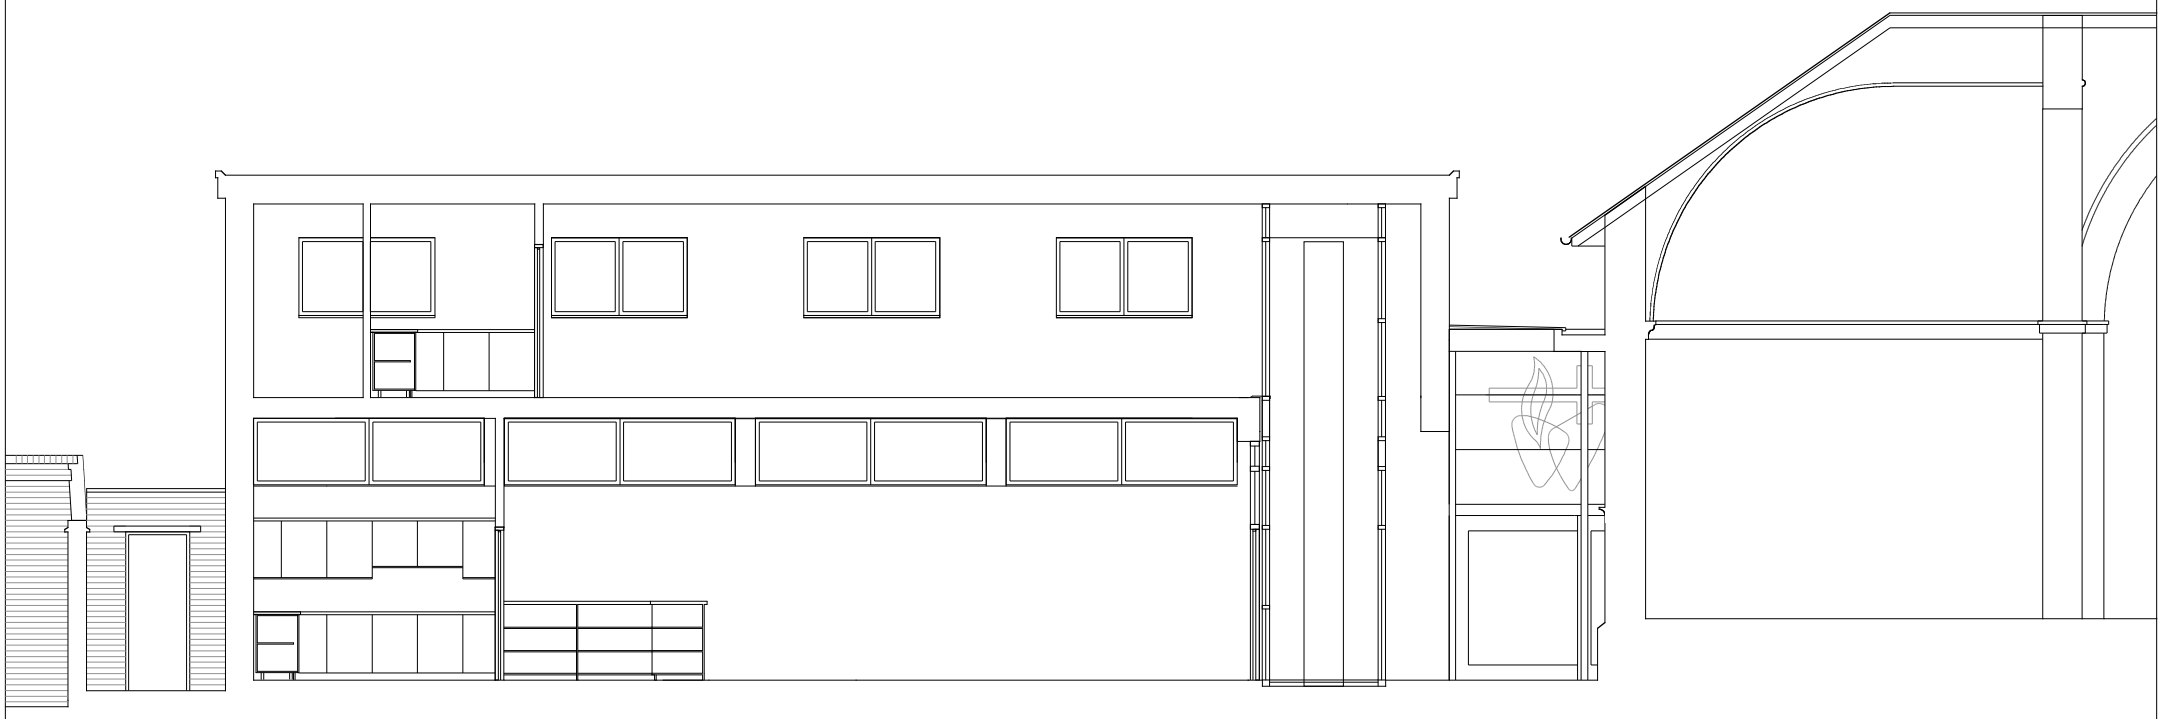

SECTION AA

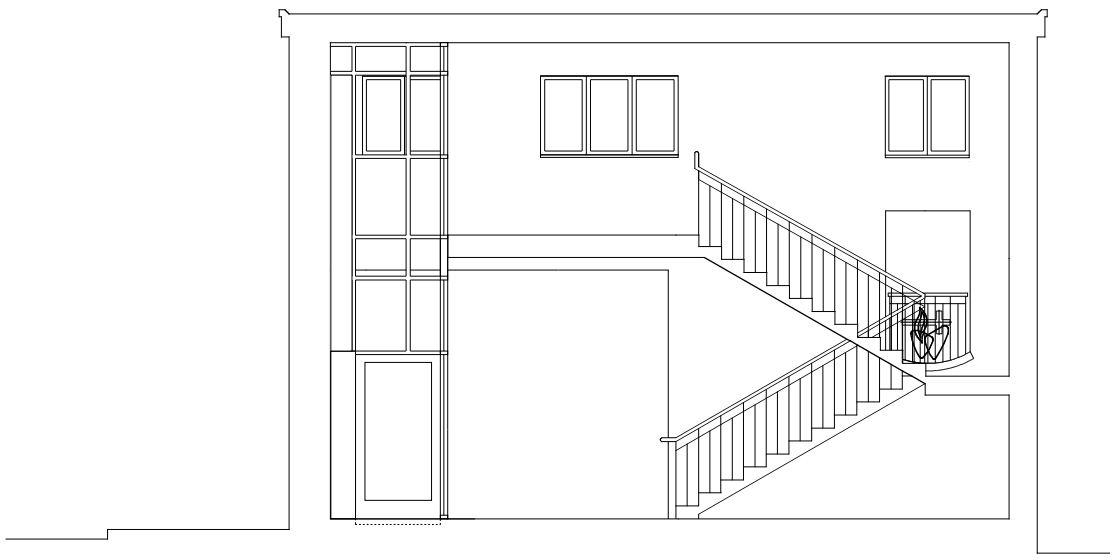

SECTION BB

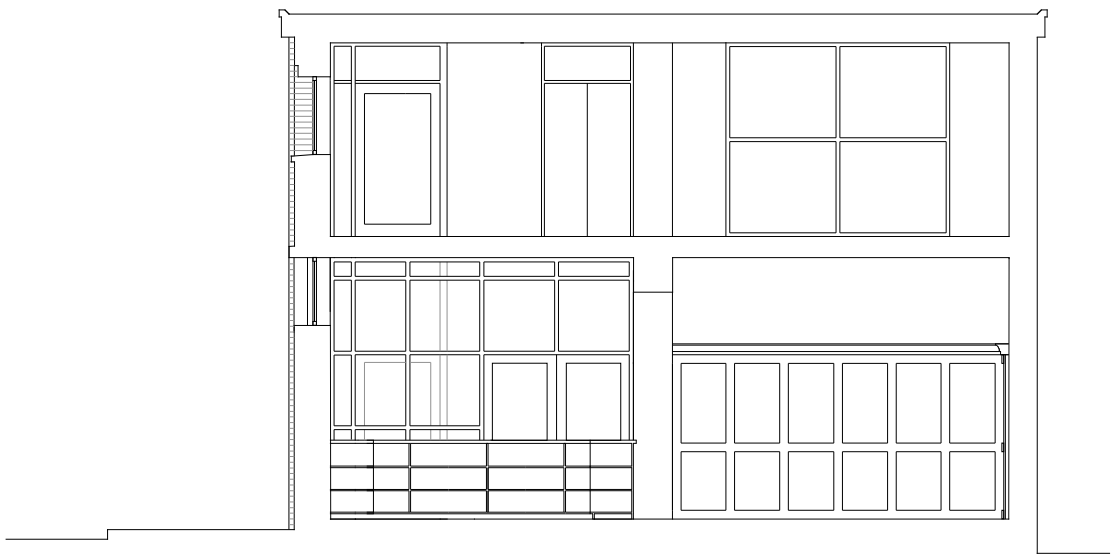

SECTION CC

Rev. No:	Rev. Details	Rev. Date

OUR LADY OF LOURDES ROMAN CATHOLIC CHURCH

ACTON

PLANNING SUBMISSION DRAWING

Drawing title:

TYPICAL SECTIONS
as proposed

Date:	Scale:
Aug 2008	1:50 @ A1 1:100 @ A3
Drawn By: MB	Checked:

Drawing Number: OLLA:AL:107 Revision:

Studio M12
oneworld architecture

12 maycross avenue
morden surrey SM4 4DA

t: 07956 304900
e:mail@studio-m12.co.uk